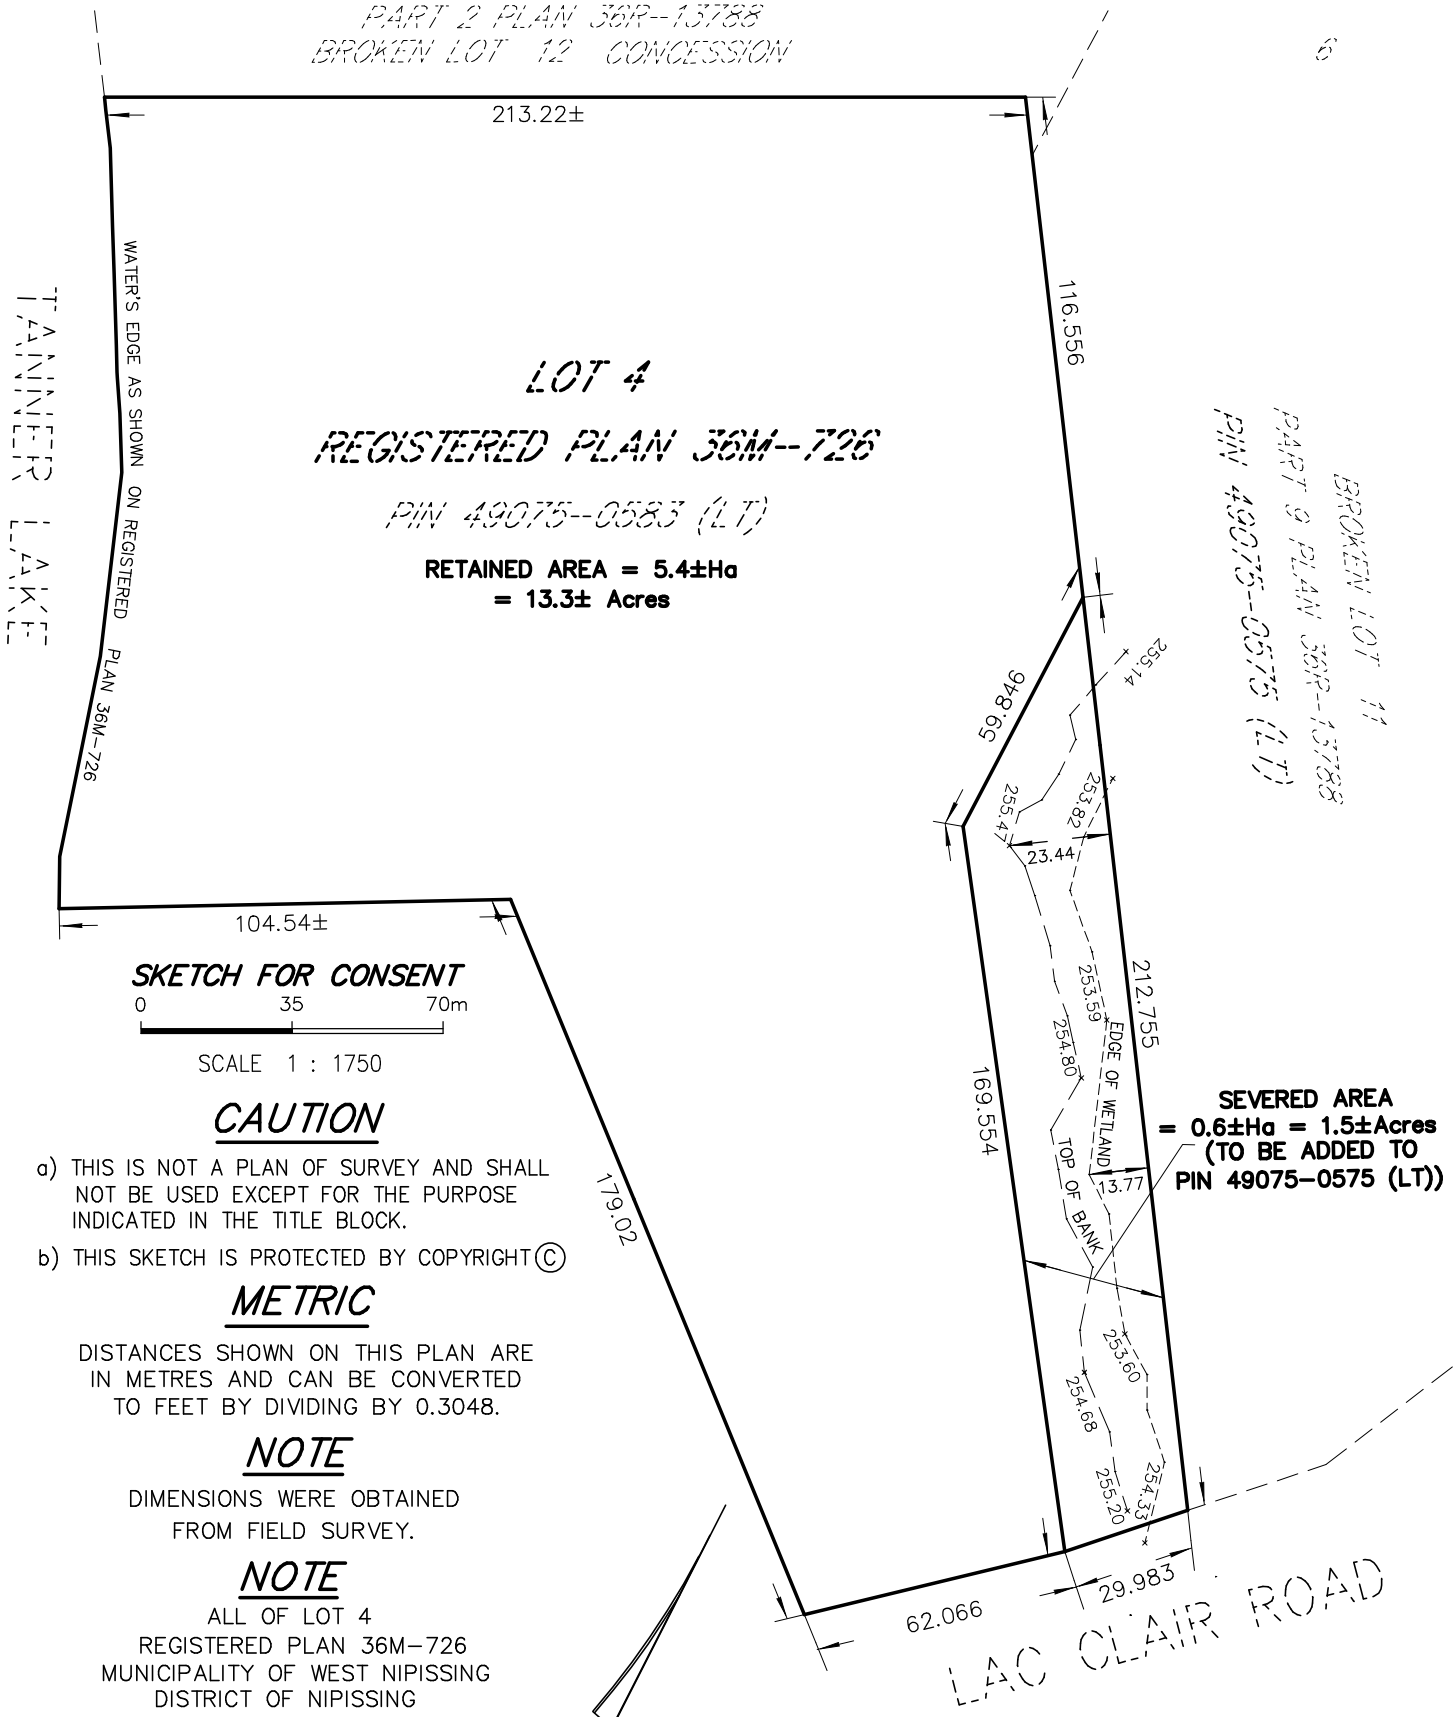

SKETCH FOR CONSENT

0 35 70m

SCALE 1 : 1750

CAUTION

a) THIS IS NOT A PLAN OF SURVEY AND SHALL NOT BE USED EXCEPT FOR THE PURPOSE INDICATED IN THE TITLE BLOCK.

b) THIS SKETCH IS PROTECTED BY COPYRIGHT ©

METRIC

DISTANCES SHOWN ON THIS PLAN ARE IN METRES AND CAN BE CONVERTED TO FEET BY DIVIDING BY 0.3048.

NOTE

DIMENSIONS WERE OBTAINED FROM FIELD SURVEY.

NOTE

ALL OF LOT 4
REGISTERED PLAN 36M-726
MUNICIPALITY OF WEST NIPISSING
DISTRICT OF NIPISSING

ELEVATION NOTE

ELEVATION ARE GEODETIC (CGVD28) AND ARE DERIVED FROM THE CAN-NET NETWORK USING RTK GPS.

LEGEND

254.68 × DENOTES SPOT ELEVATION

CLIENT: GEORGES ARCAND AND MARIE ARCAND

TULLOCH

TULLOCH GEOMATICS INC.
1501 SEYMOUR STREET
NORTH BAY ON
P1A 0C5
T. 705-474-1210
F. 705-474-1783
northbay@tulloch.ca

DRAWN BY: D. D. | FILE No. 252504